REVISED		TO
MAY		1925
MAY	29	1951

PAPERS 51 1335

CLOSED TO PUBLIC
TRAFFIC ON & FROM 1-7-64
WN10/64

QUEENSLAND RAILWAYS

SOUTHERN & WESTERN

— FASSIFERN BRANCH —

ANTHONY STATION

SCALE 100 50 0 100 200 300 FEET

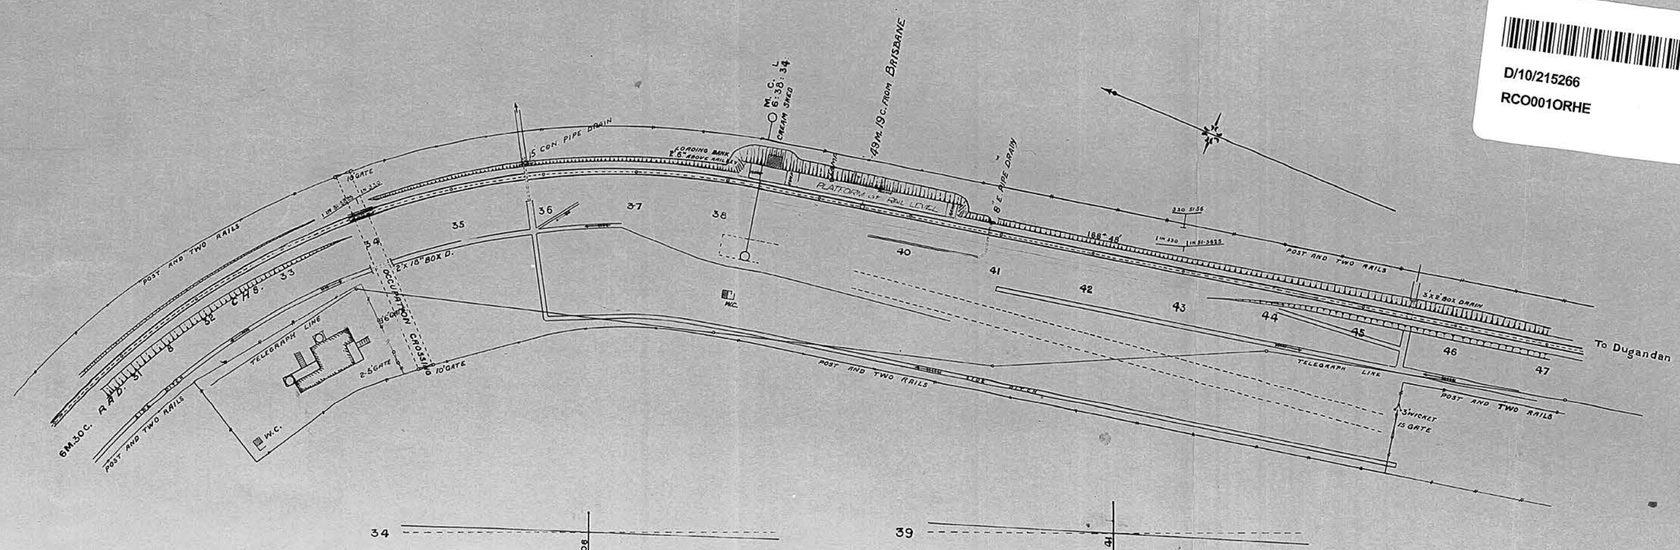

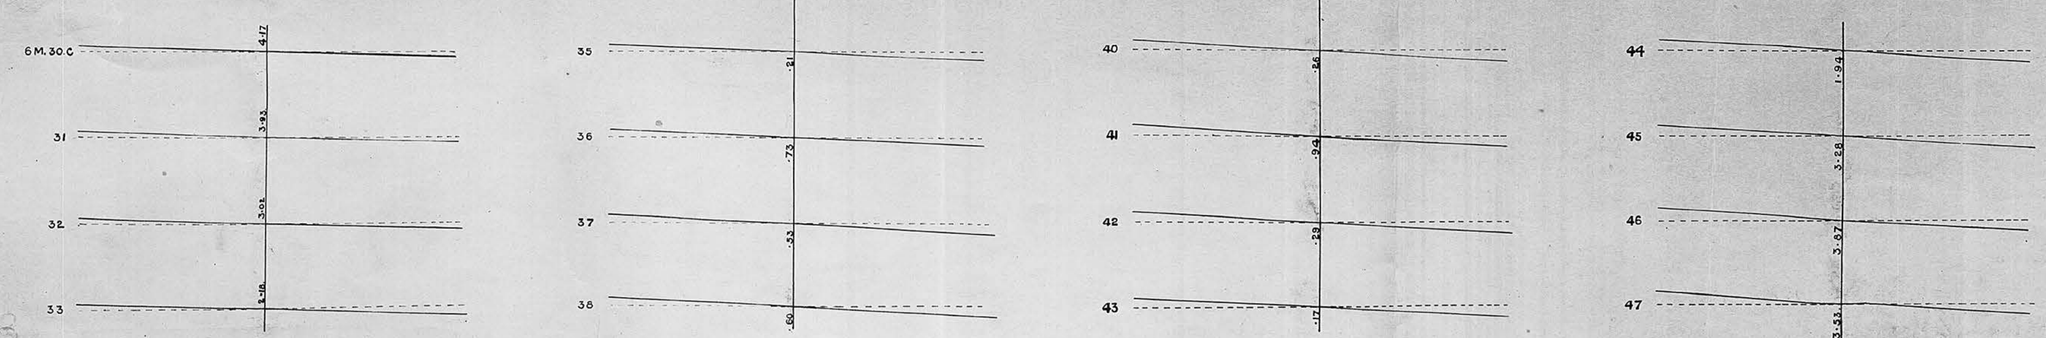

ANTHONY

S 986

41

33

D/10/215266
RCO001ORHE